73

MAP

OF

LA VERNE HEIGHTS

MARIN COUNTY, CAL.

SURVEYED APRIL 1911

A.H. Harrell C.E.

Scale 1" = 100'

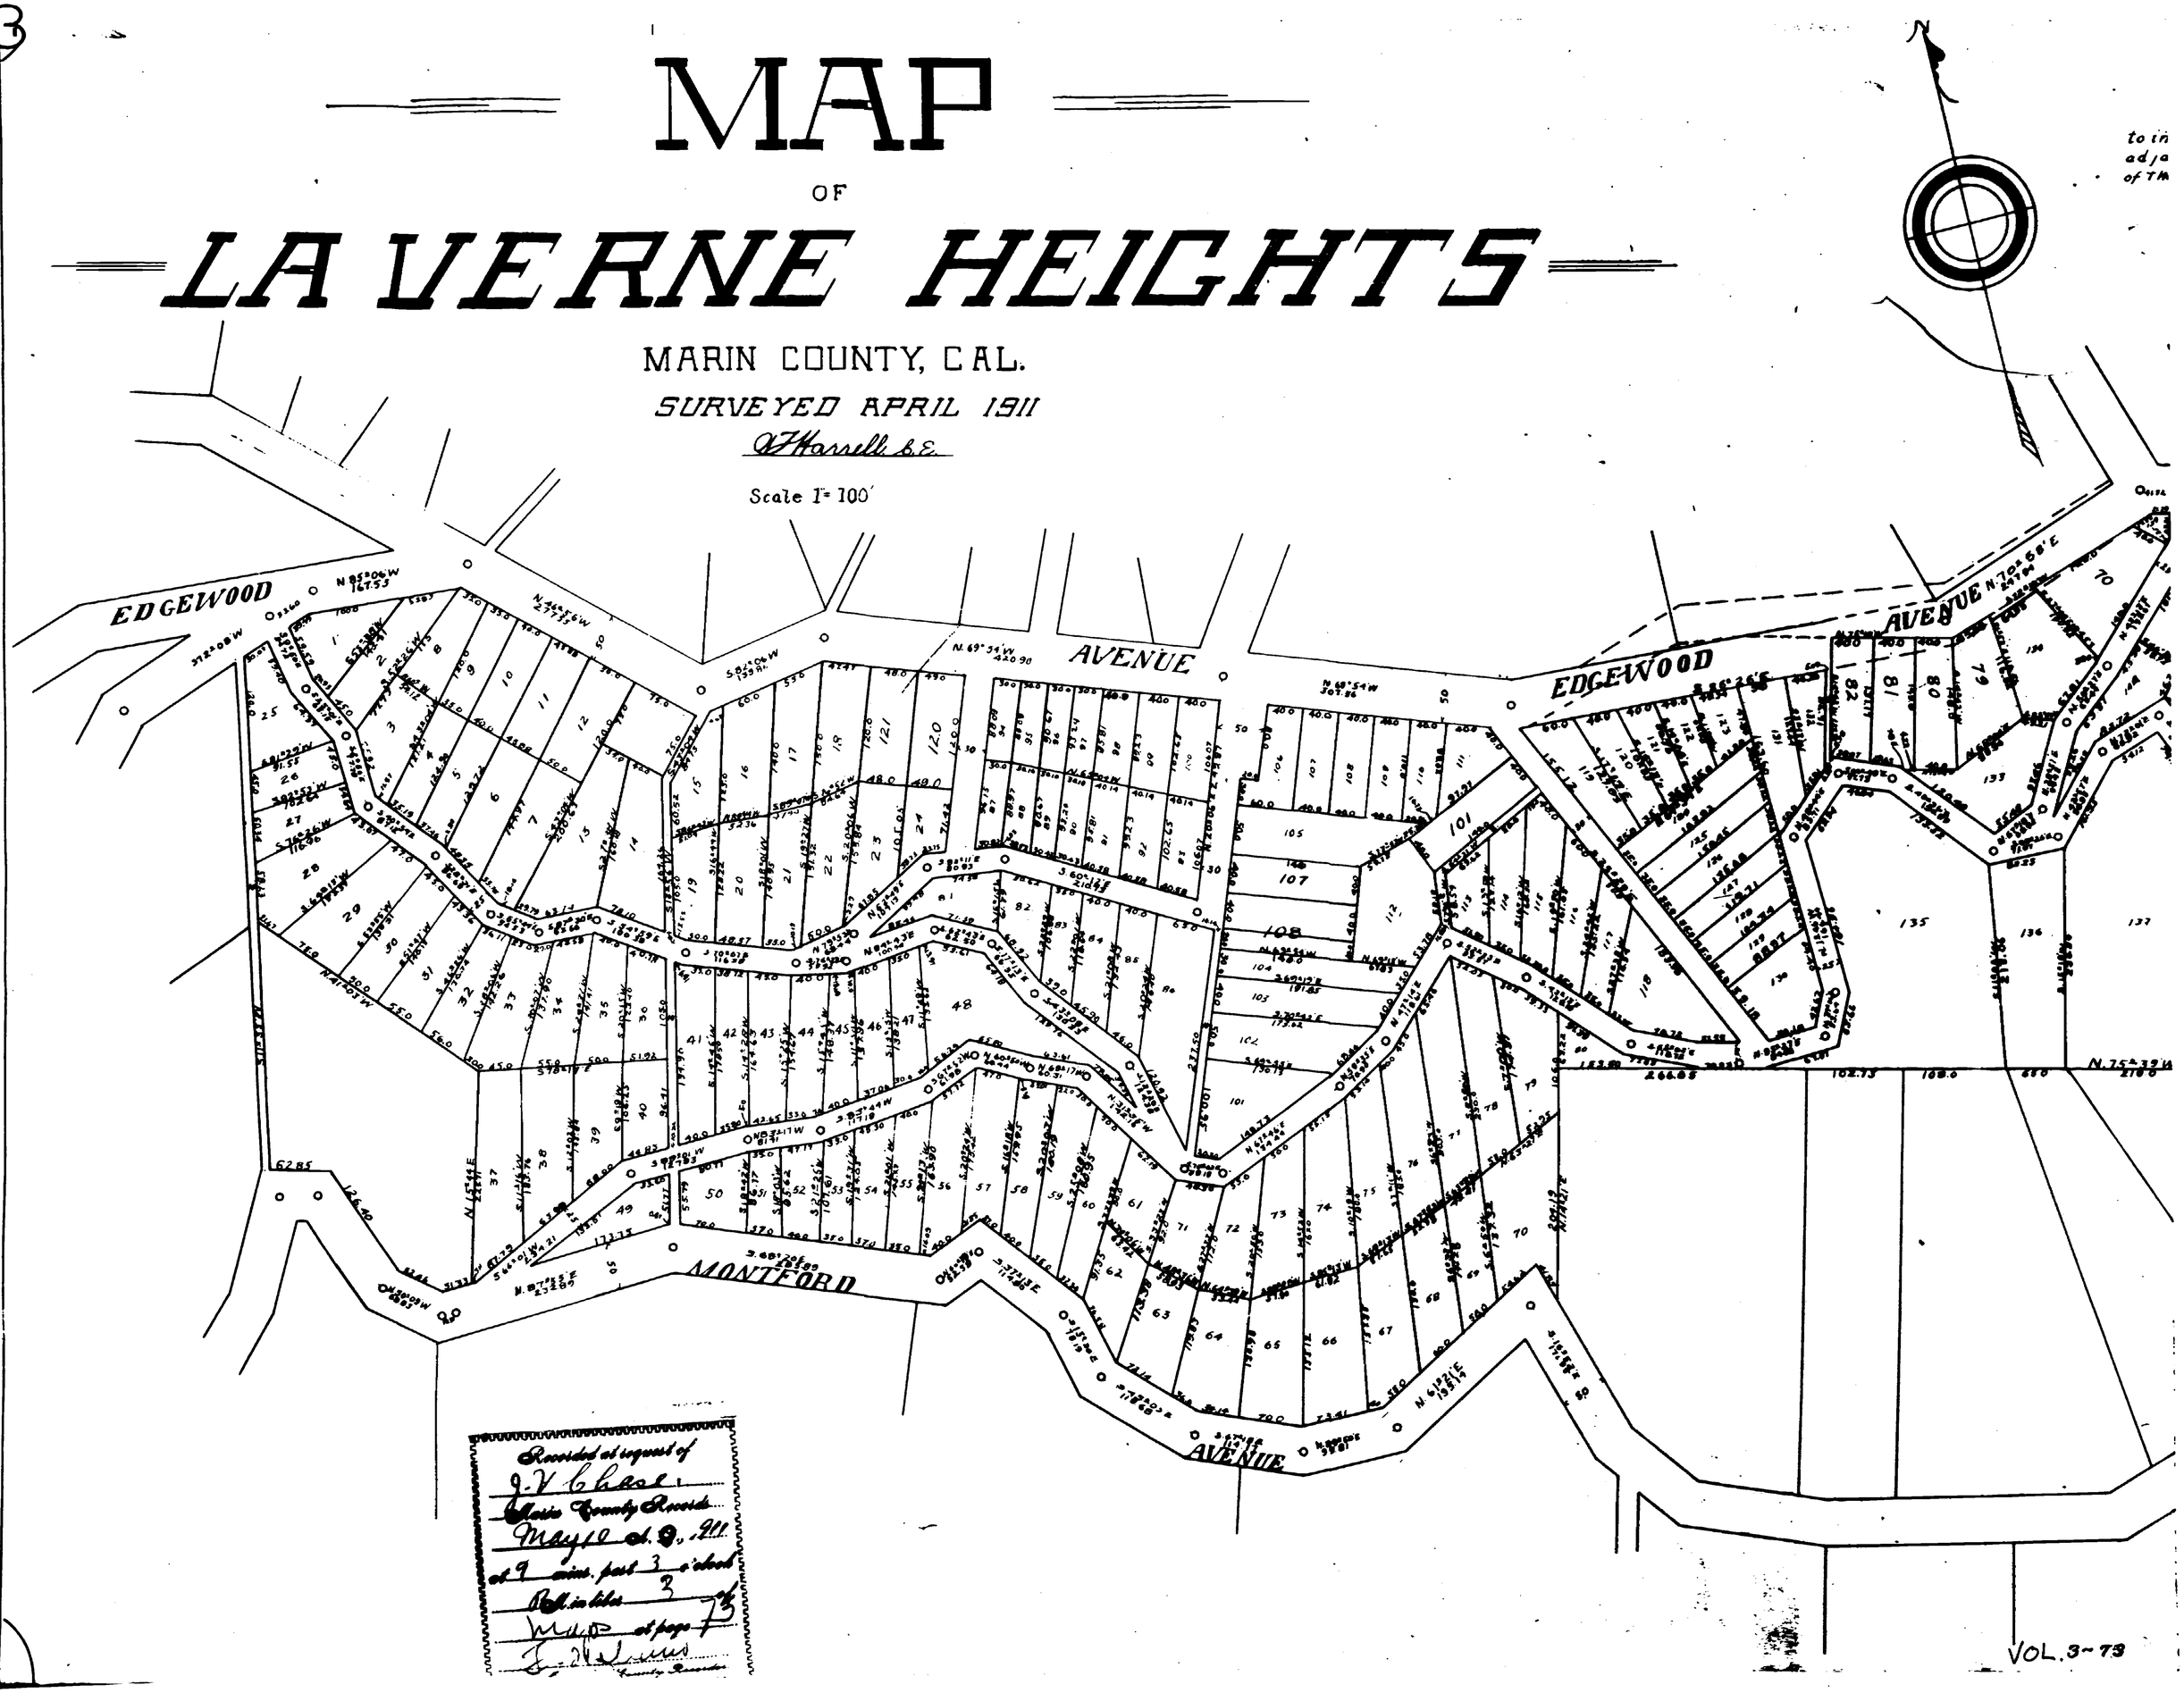

Recorded at request of
J.V. Chase.
Marin County Records
May 11 A.D., 1911
at 9 mins. past 3 o'clock
P.M. in Libel 3 of
Maps at page 73
[illegible] County Recorder

VOL. 3 - 73

Laverne Heights 3/13

KNOW ALL MEN BY THESE PRESENTS: That I, Ralston L. White, owner in fee simple of the tract of land laid out and subdivided on the within map, do hereby declare that I have caused said land to be laid out in lots for the purpose of sale, and have caused this map or plat thereof to be made and placed of record.

Ralston L White

STATE OF CALIFORNIA,
County of Marin, ss.

On this 10th day of May, 1911, before me, Thomas Fottrell, a Notary Public in and for said County of Marin, State of California, duly commissioned and sworn, personally appeared Ralston L. White, known to me to be the person whose name is subscribed to the foregoing instrument and acknowledged that he executed the same.

Thos Fottrell

Notary Public in and for the County of Marin, State of California.

Laverne Heights

I, W. F. HARRELL, Civil Engineer and Surveyor, of the Town of Mill Valley, County of Marin, State of California, hereby certify that the within is a true and correct map of LAVERNE HEIGHTS, and that the subdivisions therein shown are compiled from the field notes of a survey of said land made in April, 1911.

WITNESS my hand, this 10th day of May, 1911.

W. F. Harrell
Civil Engineer and Surveyor.

THIS IS TO CERTIFY that there are no liens for unpaid State, County or other taxes (except taxes not yet payable) against the tract of land shown on the within map, or any part thereof.

IN WITNESS WHEREOF, I have hereunto set my hand this 10th day of May, 1911.

J. Farnum
County Auditor.

EIGHTS

Conveyance of any lot shown on this map shall be held to include and convey the fee to that portion of the streets and alleys adjacent to such lot which portion is included with in the side lines of the lot projected to the center of such streets or alleys.

Ralston L White

MOLINO AVENUE

EDGEWOOD AVENUE

AVENUE

AVENUE