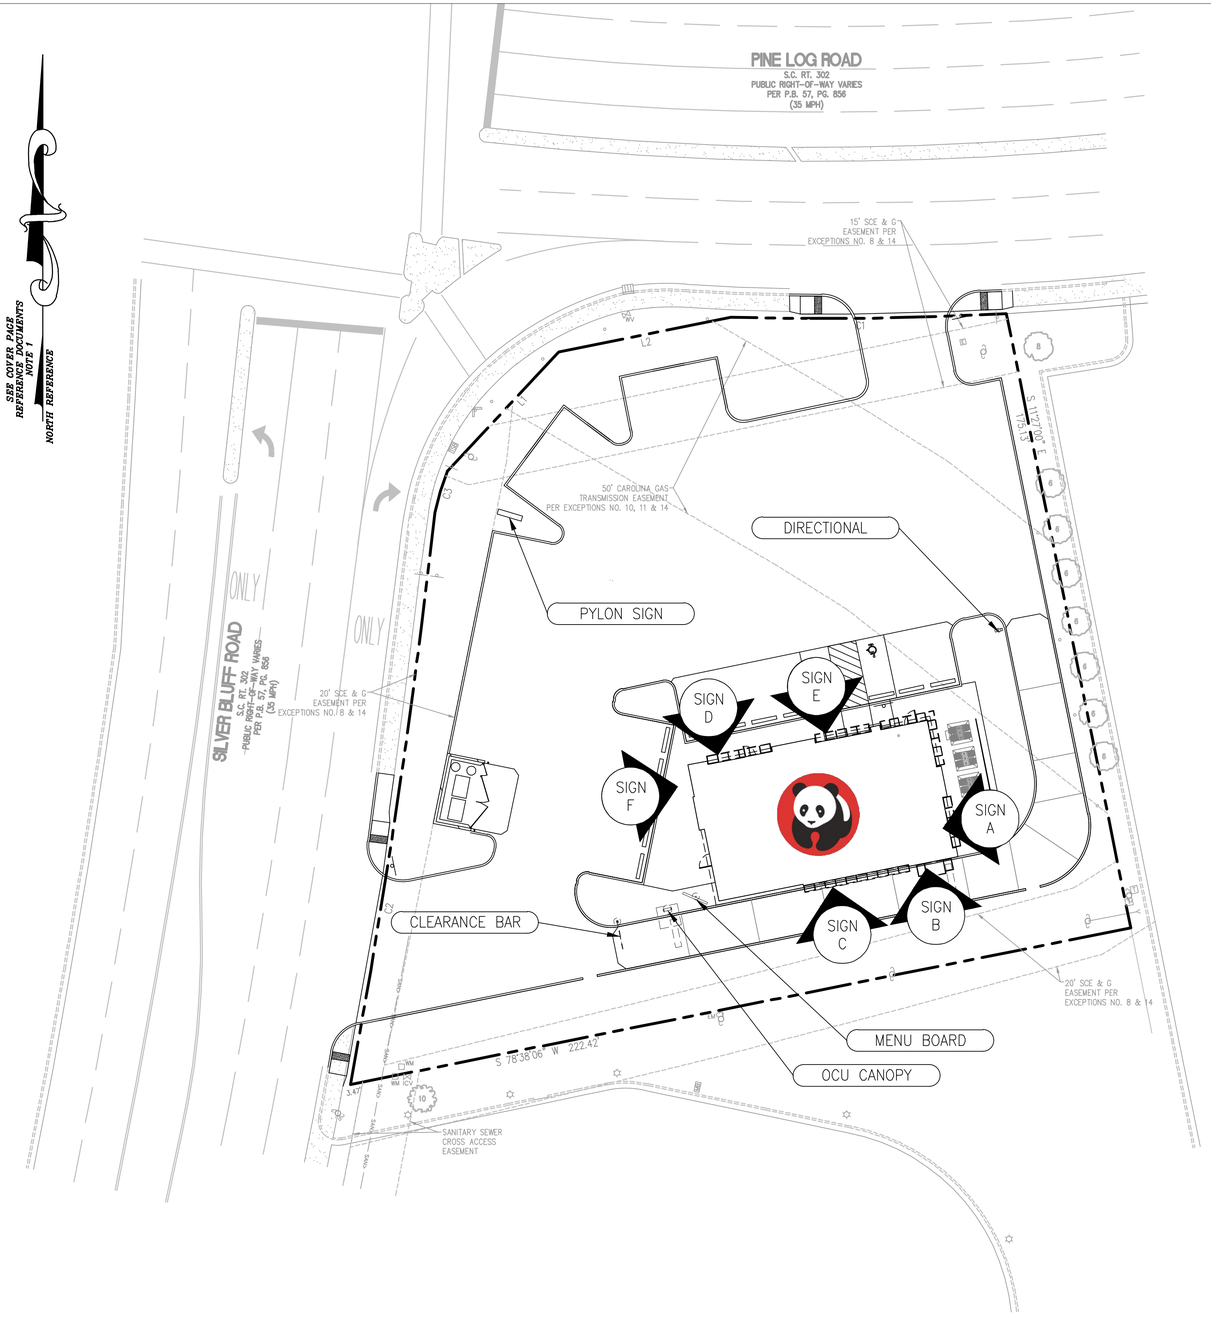

GRAPHIC SCALE

20 0 10 20 40 80

(IN FEET)
1 inch = 20 ft.

CALL BEFORE YOU DIG 1-800-257-7777 MARYLAND ONE CALL SYSTEM

SIGNAGE PLAN | 1 | Scale= 1"=20' | C-4.0

SIGNAGE GENERAL NOTE:

CONTRACTOR TO REFER SIGN PACKAGE PLAN SET, LATEST EDITION PREPARED BY ALLEN INDUSTRIES, FOR SIGNAGE DETAILS.

SIGNAGE SCHEDULE

PLAN REFERENCE	SIGN TYPE	SIGN LOCATION	PROPOSED DIMENSIONS	PROPOSED SIGN AREA	PERMITTED SIGN AREA
SIGN A	WALL MOUNTED	SHORT FRONT	7' DIAMETER	49 SF	220 SF (2)
SIGN B	WALL MOUNTED	DRIVE THRU	7' DIAMETER	49 SF	
SIGN C	WALL MOUNTED	DRIVE THRU	5'-10" X 16'-¼"	93.82 SF	
			DRIVE THRU SIDE SUBTOTAL	142.82 SF	330.5 SF (2)
SIGN D	WALL MOUNTED	LONG FRONT	7' DIAMETER	49 SF	
SIGN E	WALL MOUNTED	LONG FRONT	5'-10" X 16'-¼"	93.82 SF	
			LONG FRONT SIDE SUBTOTAL	142.82 SF	303.6 SF (1)
SIGN F	WALL MOUNTED	REAR	7' DIAMETER	49 SF	220 SF (2)
PYLON SIGN	FREESTANDING	SEE SITE PLAN	7' DIAMETER	61.25 SF	75 SF (3)

(1) BUILDING FRONTAGE – FRONT IS ALLOWED 20% OF TOTAL AREA ON THAT SURFACE.

(2) SIDES AND REAR ALLOWED 25% OF TOTAL AREA ON EACH SURFACE.

(3) FREESTANDING SIGN – 18' OAH WITH 75 SF MAX.

KEY NOTES AND SIGN SCHEDULE | A | Scale= NTS | C-4.0

PANDA RESTAURANT GROUP INC.
1683 Walnut Grove Ave.
Rosemead, California
91770
Telephone: 626.799.9898
Facsimile: 626.372.8288

All ideas, designs, arrangement and plans indicated or represented by this drawing are the property of Panda Express Inc. and were created for use on this specific project. None of these ideas, designs, arrangements or plans may be used by or disclosed to any person, firm, or corporation without the written permission of Panda Express Inc.

REVISIONS:

ISSUE DATE:

1ST	PERMIT SET	09-23-16
2ND	BID SET	12-21-16

DRAWN BY: P. FLEMING

PANDA PROJECT #: S8-17-D5084

ENG PROJECT #: 201608060

GreenbergFarrow
3 Executive Drive, Suite 150
Somerset, NJ 08873
t: 732 537 0811
www.greenbergfarrow.com

JOHN NOURZAD
PROFESSIONAL ENGINEER
LICENSE NO. 18106

PANDA EXPRESS

WARM & WELCOME V2
1065 PINE LOG ROAD
AIKEN, SC 29801

C-4.0

SIGNAGE PLAN