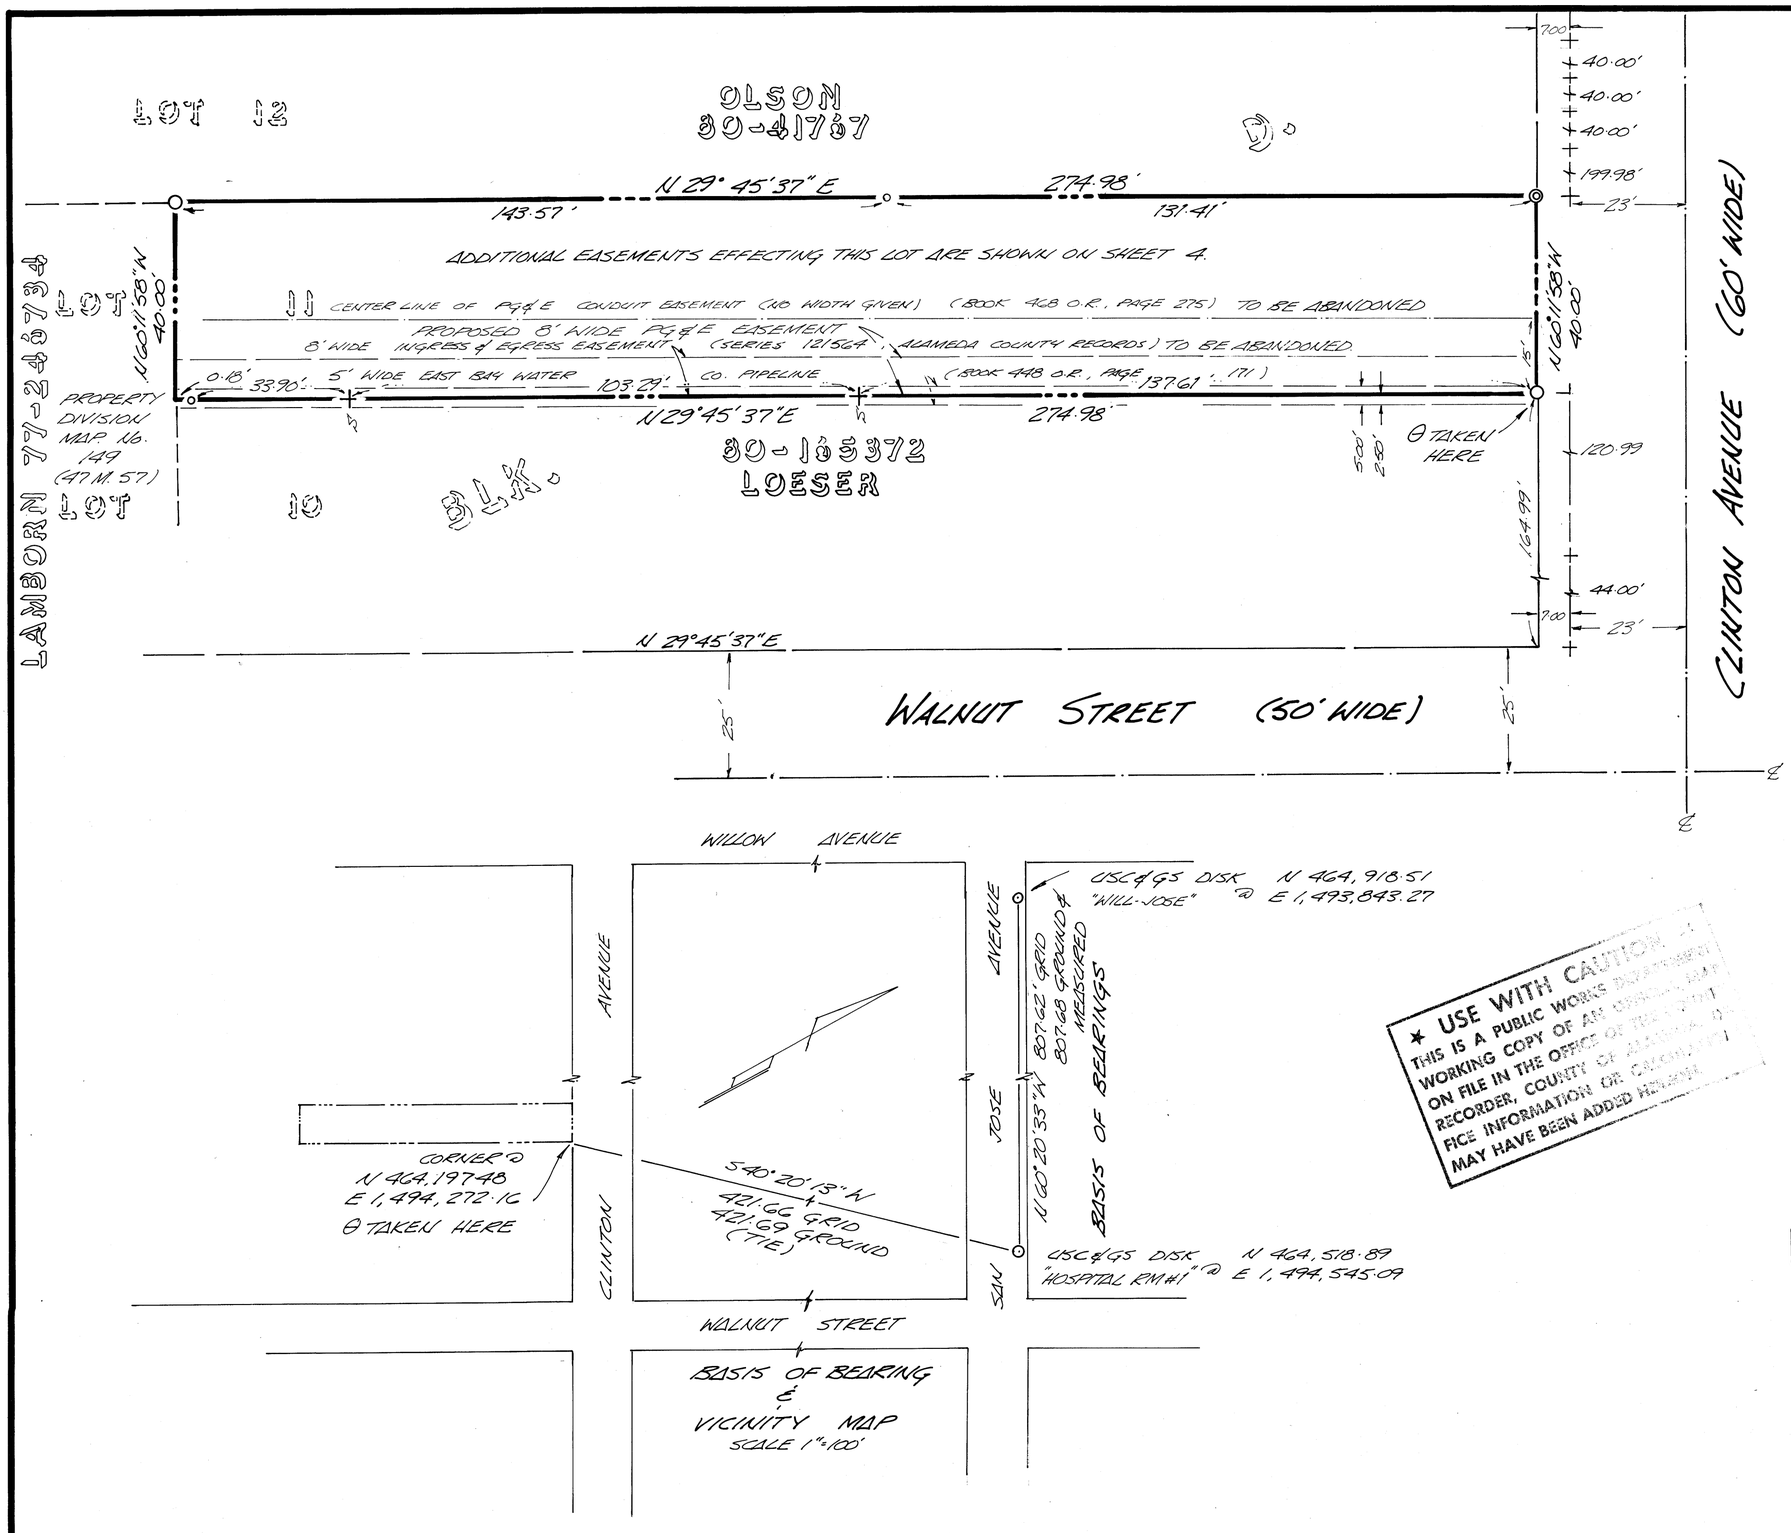

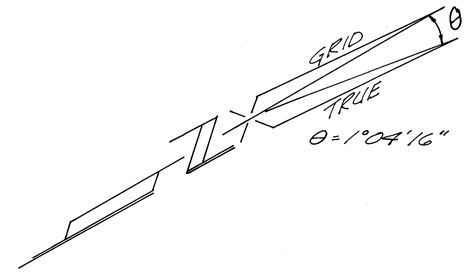

LEGEND:

- + FOUND CROSS CUT IN CONCRETE SIDEWALK
- L SET 'ELL' CUT IN CONCRETE SIDEWALK
- ○ SET 5/8" REBAR, CAPPED LS 5080
- ◎ SET NAIL & TAG, LS 5080, IN A.C. PAVEMENT
- ∘ SET 5/8" REBAR, NO CAP, ON ℄
- 5+ SET CROSS CUT IN CONCRETE DRIVEWAY, ON ℄

BASIS OF BEARINGS

THE BEARING BETWEEN FOUND PUNCHED BRASS USC&GS DISKS ON THE EASTERLY SIDE OF SAN JOSE AVENUE BETWEEN WALNUT STREET AND WILLOW AVENUE WAS TAKEN AS N 60°20'33" W AS THE BASIS OF BEARINGS FOR THIS MAP AND IS BASED UPON THE CALIFORNIA COORDINATE SYSTEM, ZONE III.

DISTANCES SHOWN ARE GRID DISTANCES, UNLESS NOTED OTHERWISE. MULTIPLY BY 1.000071 TO OBTAIN GROUND DISTANCES

★ USE WITH CAUTION
THIS IS A PUBLIC WORKS DEPARTMENT WORKING COPY OF AN OFFICIAL MAP ON FILE IN THE OFFICE OF THE COUNTY RECORDER, COUNTY OF ALAMEDA. FICE INFORMATION OR GRAPHICS MAY HAVE BEEN ADDED HERE

PARCEL MAP No. 3913

A DIVISION FOR CONDOMINIUM PURPOSES OF A POR. OF LOT 11, BLK. D, BELLEVUE TRACT (11 M.B. 2) ALAMEDA, ALAMEDA CO., CA.

For: Frederick A. & Mary C. LOESER

MORAN ENGINEERING
BERKELEY CALIFORNIA

SEPTEMBER 1982 SCALE: 1" = 20' SHEET 2 OF 4

#83-145330

filed 8-10-83

138/96

PM 3913

MAP BOOK 138 PAGE 96