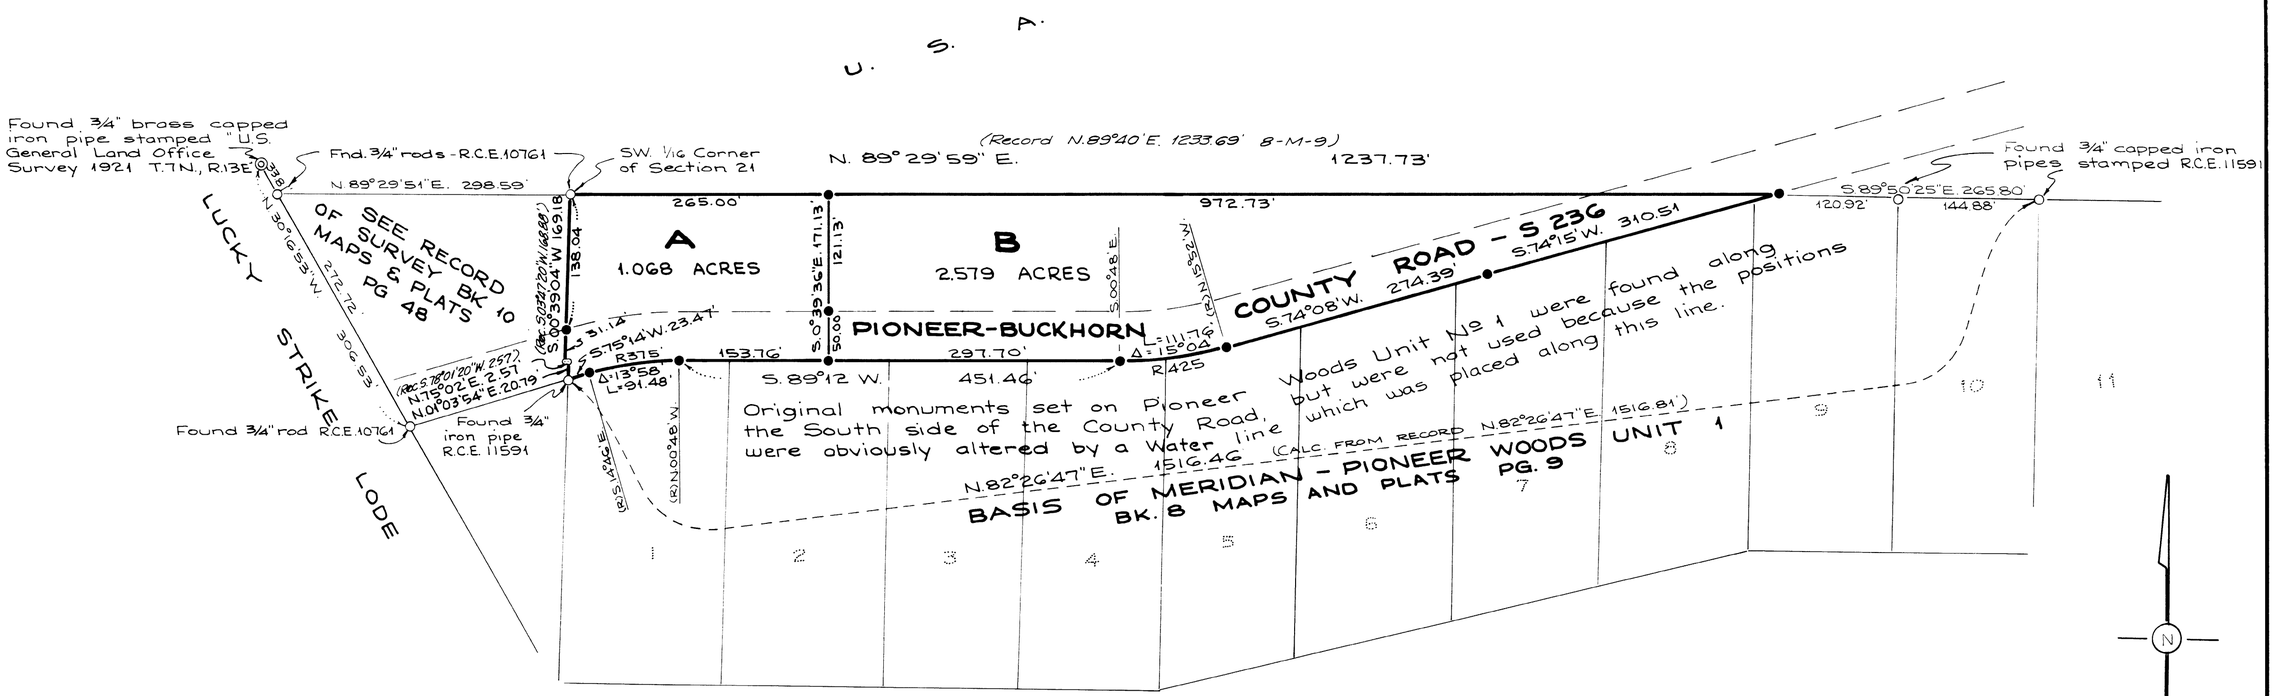

SURVEYOR

This map correctly represents a survey made by me or under my direction in conformance with the requirements of the Land Surveyor's Act during April, 1970, at the request of Everett Smith.

Ciro L. Toma

Ciro L. Toma L.S.3570

COUNTY SURVEYOR

This map has been examined for conformance with the requirements of the Land Surveyor's Act this 27th day of April, 1970.

Ledger L. McMinn

Amador County Surveyor

COUNTY RECORDER

Filed this 28 day of April, 1970, at 2:30 P.M. in Book 16 of Maps and Plats at page 10, at the request of Ciro L. Toma.

Fee $5.00

Amador County Recorder

LEGEND

—●— Denotes 1/2 inch iron pipe tagged L.S. 3570 and set on this survey.

RECORD OF SURVEY MAP FOR

EVERETT C. SMITH

PORTION OF SECTION 21, T. 7 N., R. 13 E., M. D. M. - AMADOR COUNTY, CALIFORNIA

SCALE 1" = 100'

APRIL 1970

Ciro L. Toma and Associate - Land Surveying
45 Summit Street, Jackson, Calif.