PARCEL MAP Nº 1655 for GLEN A. McGILL 251-O.R.-661

BEING A PORTION OF SECTION 30, T. 5 N., R. 10 E., M.D.M. – AMADOR COUNTY, CALIF.

TOMA & ANDERSON – LICENSED LAND SURVEYORS – 41 SUMMIT ST., JACKSON, CALIF

SCALE: 1" = 200' JULY, 1977

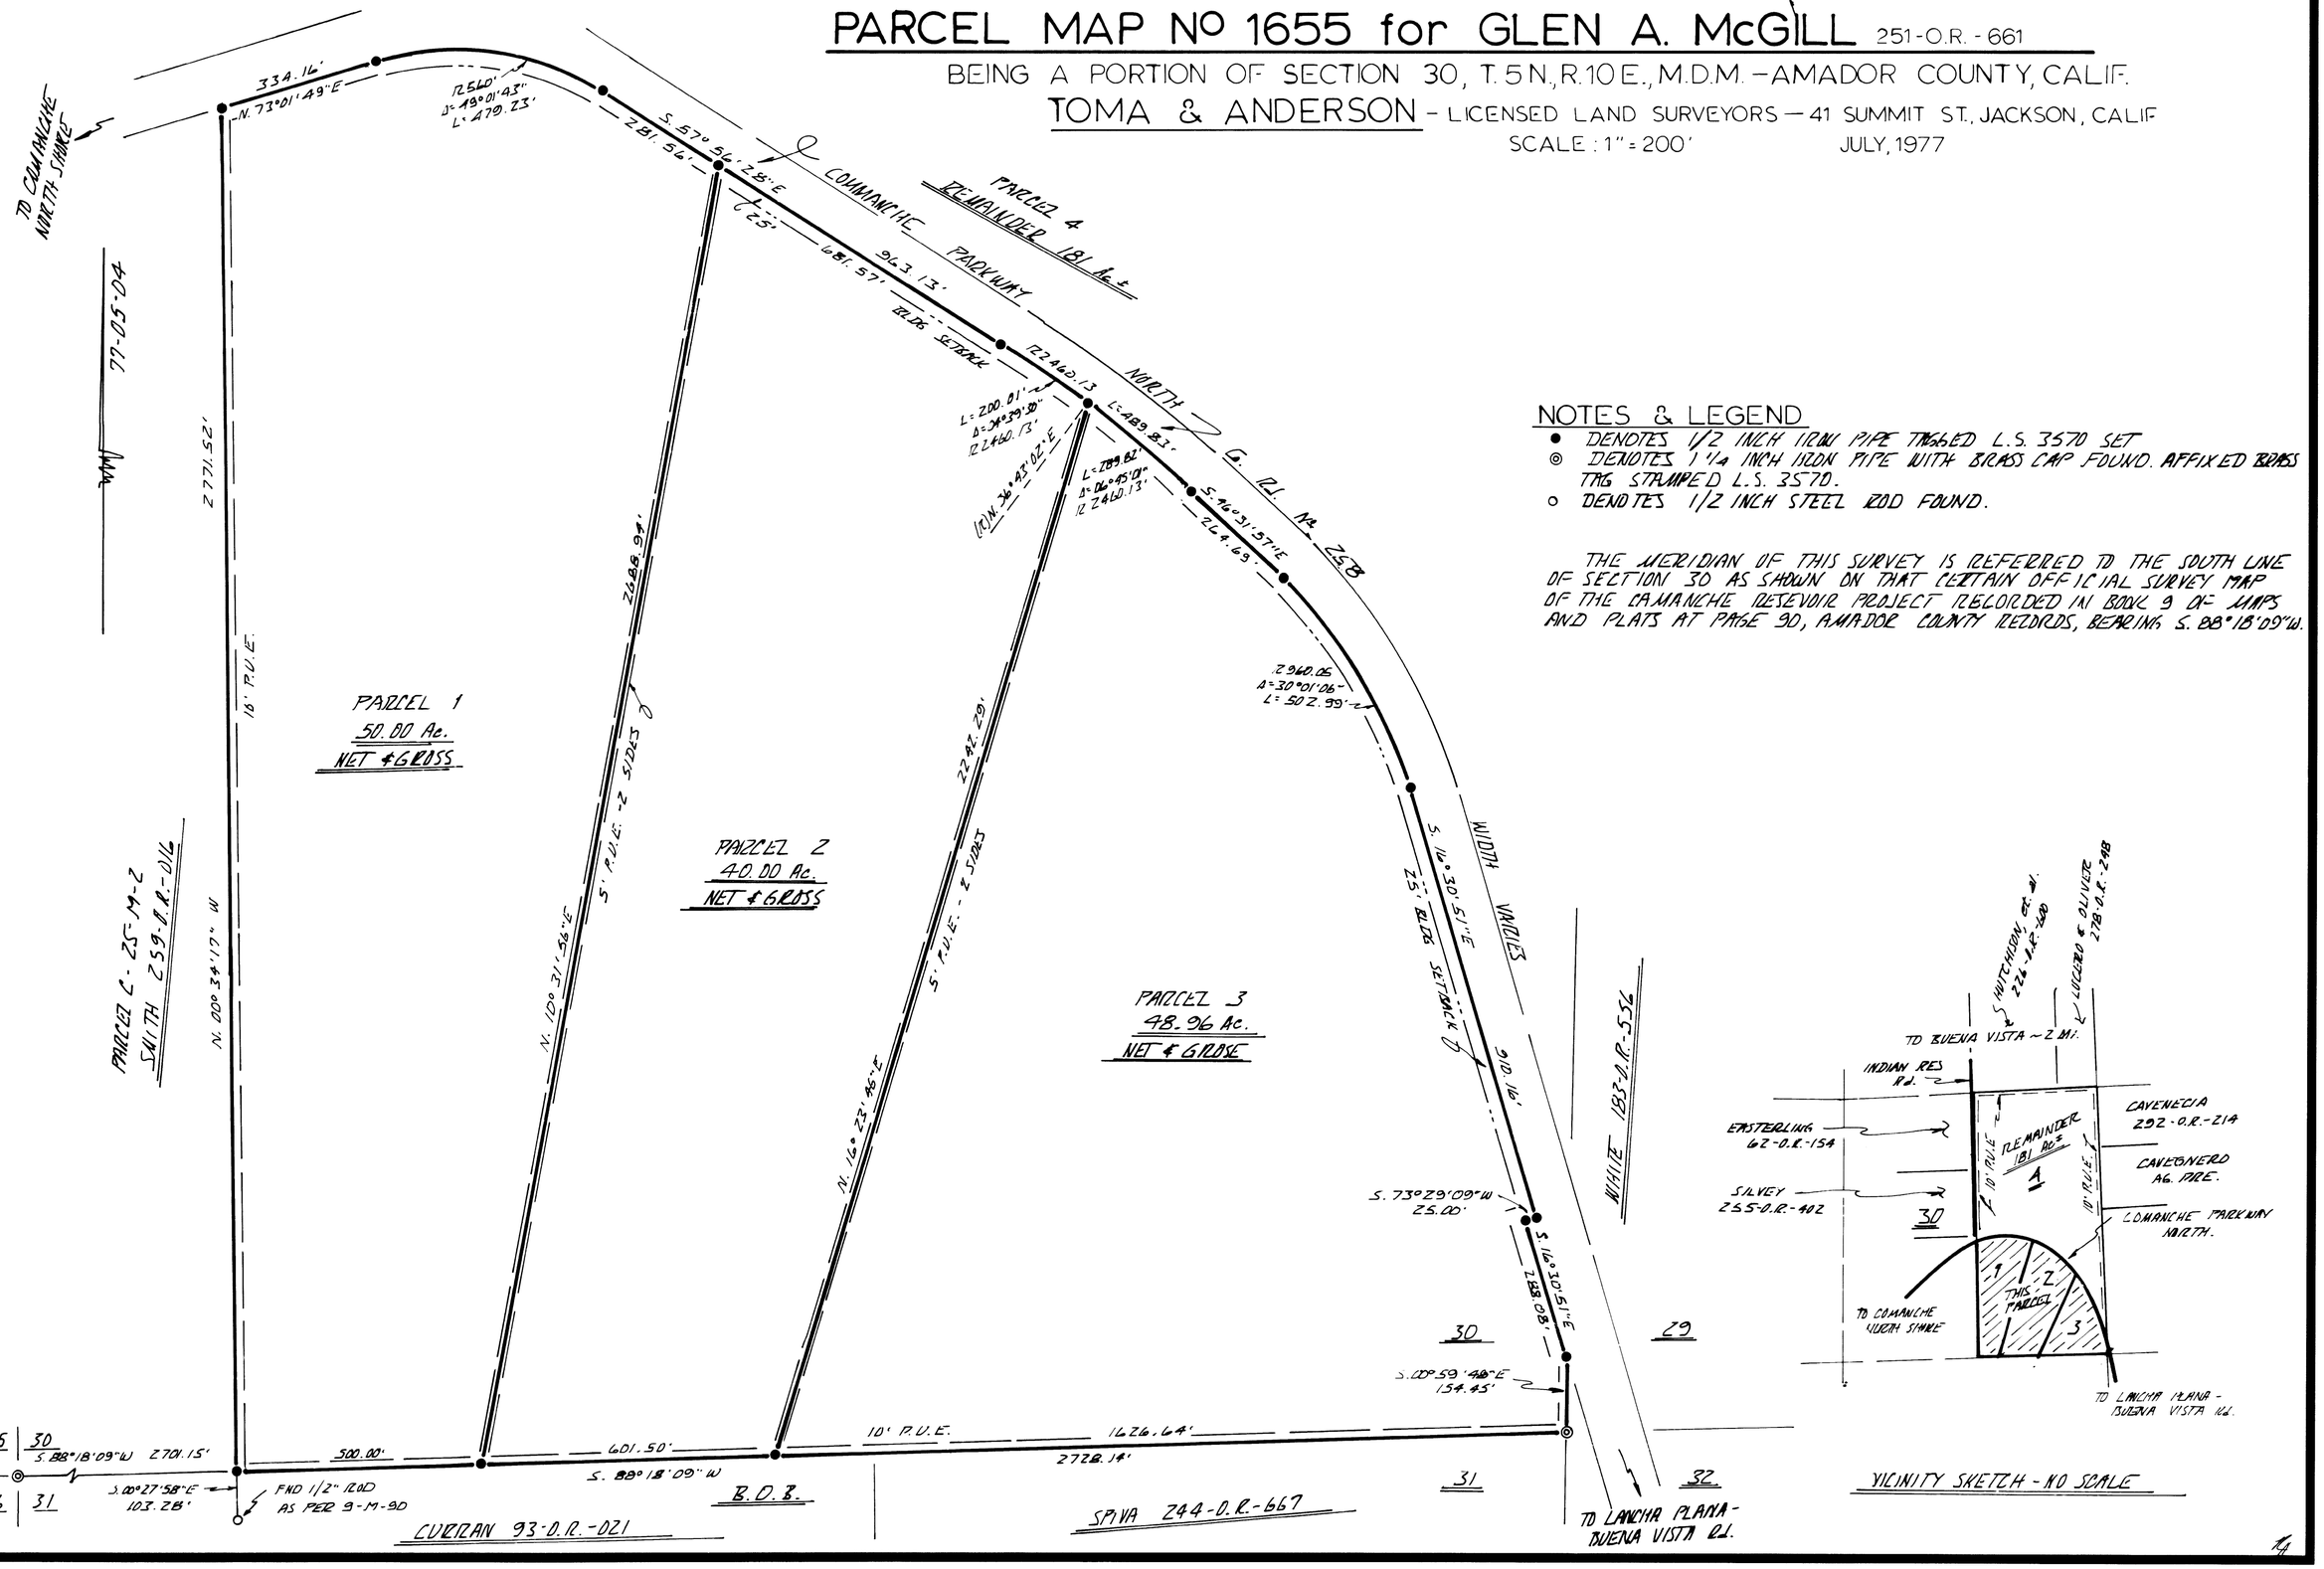

NOTES & LEGEND

- ● DENOTES 1/2 INCH IRON PIPE TAGGED L.S. 3570 SET
- ◎ DENOTES 1 1/4 INCH IRON PIPE WITH BRASS CAP FOUND. AFFIXED BRASS TAG STAMPED L.S. 3570.
- ○ DENOTES 1/2 INCH STEEL ROD FOUND.

THE MERIDIAN OF THIS SURVEY IS REFERRED TO THE SOUTH LINE OF SECTION 30 AS SHOWN ON THAT CERTAIN OFFICIAL SURVEY MAP OF THE CAMANCHE RESEVOIR PROJECT RECORDED IN BOOK 9 OF MAPS AND PLATS AT PAGE 30, AMADOR COUNTY RECORDS, BEARING S. 88°18'09"W.

YICINITY SKETCH - NO SCALE

N-34526