RECORD OF SURVEY
PROPERTY OF GEORGE J. MADSEN
Division of Lot 92 of Amador Pines Unit No. 2
L.L. McMinn — Amador County Surveyor
April, 1962 — Scale 1" = 50'

W0 6204-2

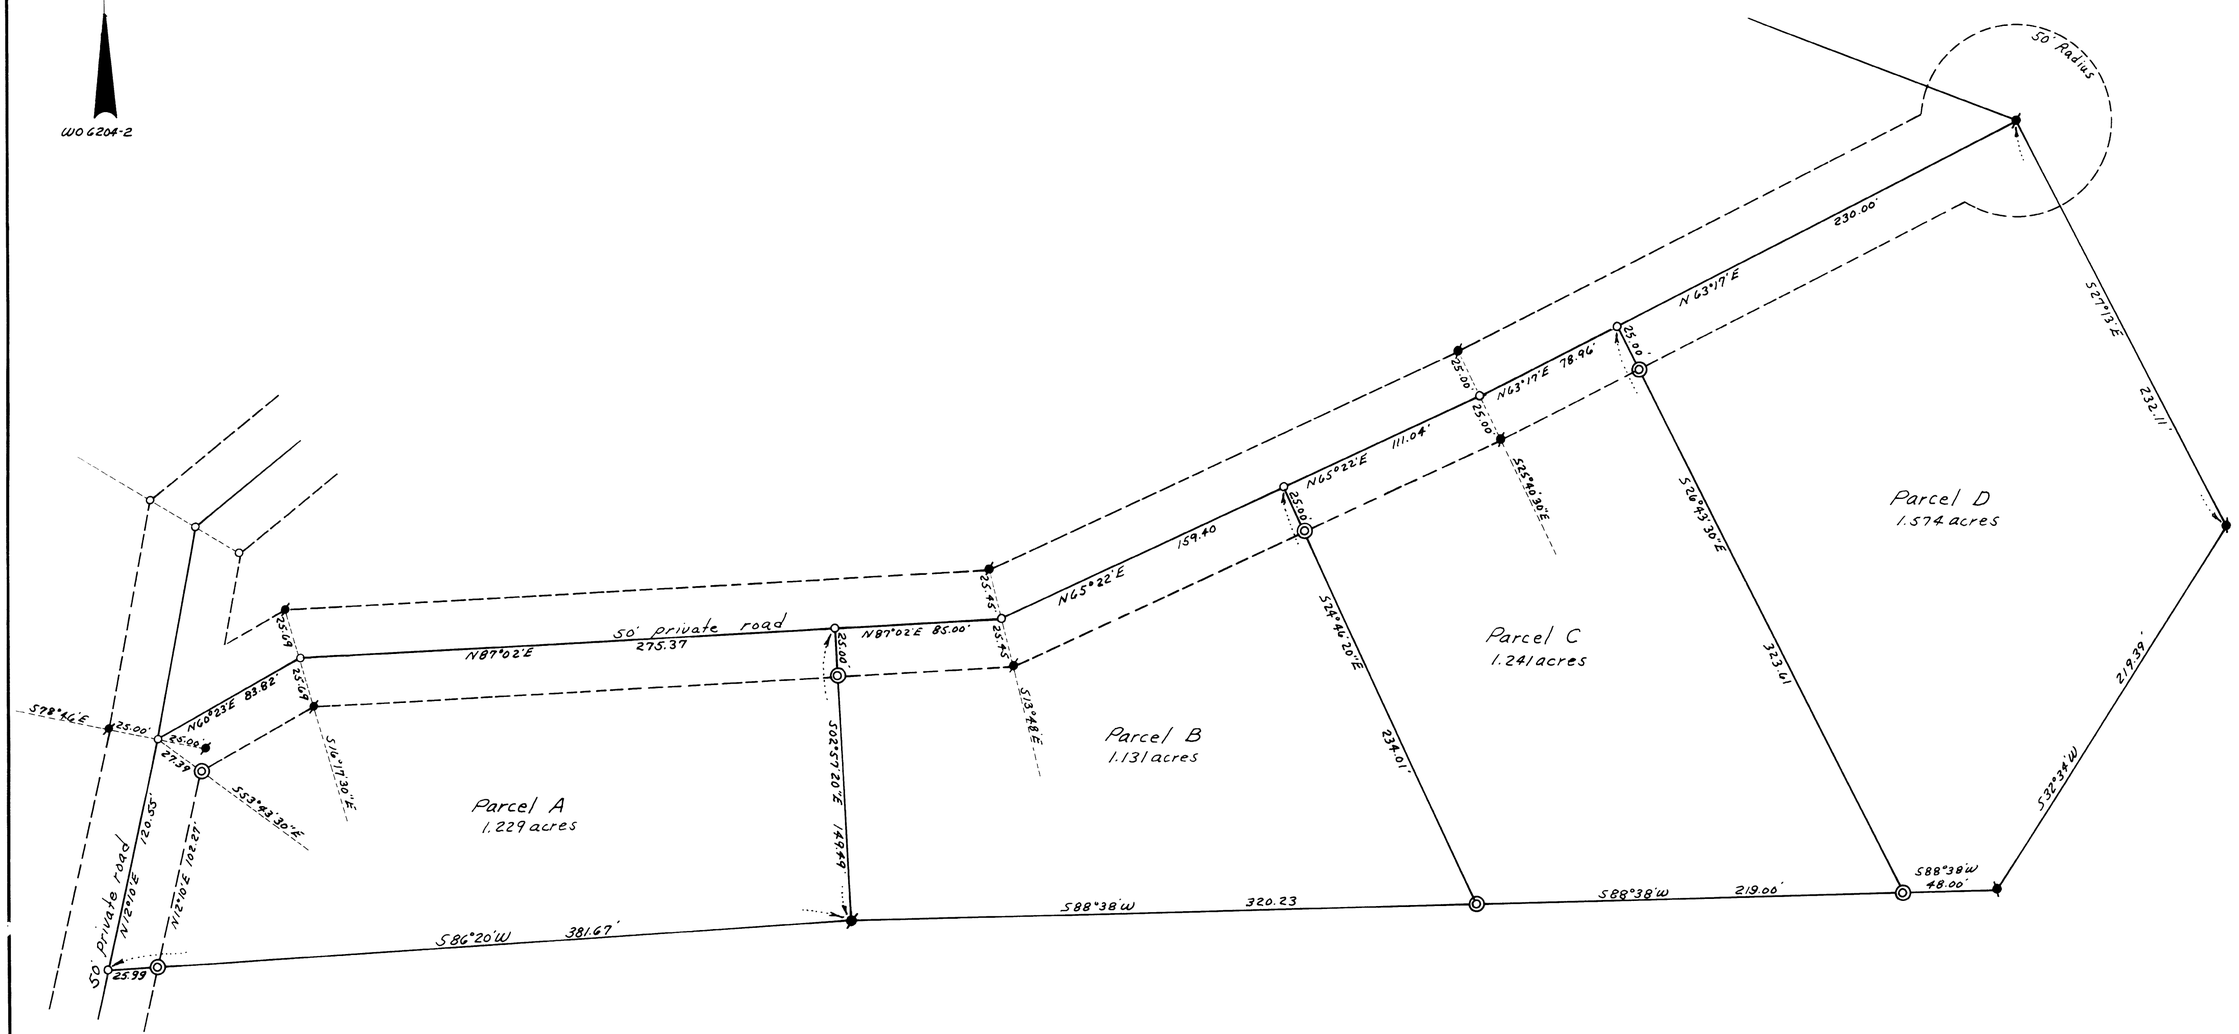

SURVEYORS CERTIFICATE

This map correctly represents a survey made by me in conformance with the requirements of Chapter 15 of Division 3 of the Business and Professions Code at the request of George J. Madsen in April, 1962.

Ledger L. McMinn
Ledger L. McMinn - L.S. 2902

COUNTY SURVEYORS CERTIFICATE

I hereby certify that I have examined this map for conformance with the requirements of Chapter 15 of Division 3 of the Business and Professions Code this 23rd day of April, 1962.

Ledger L. McMinn
Ledger L. McMinn - Amador County Surveyor

NOTES & LEGEND

⊙— Denotes ½ inch steel rods set on this survey.
●— Denotes ¾ inch steel rods found on this survey.

The meridian of this survey is identical with the meridian of that certain survey of "Lots 92 & 93 of Amador Pines Unit No. 2", as shown upon that certain map filed for record in the office of the Recorder of Amador County on May 16, 1960, in Book 6 of Maps and Plats at page 92.

COUNTY RECORDERS CERTIFICATE

Filed for record this 24 day of April, 1962, at 9 a.m. in Book 7 of Maps & Plats at page 47 at the request of Ledger L. McMinn.

Amador County Recorder