22

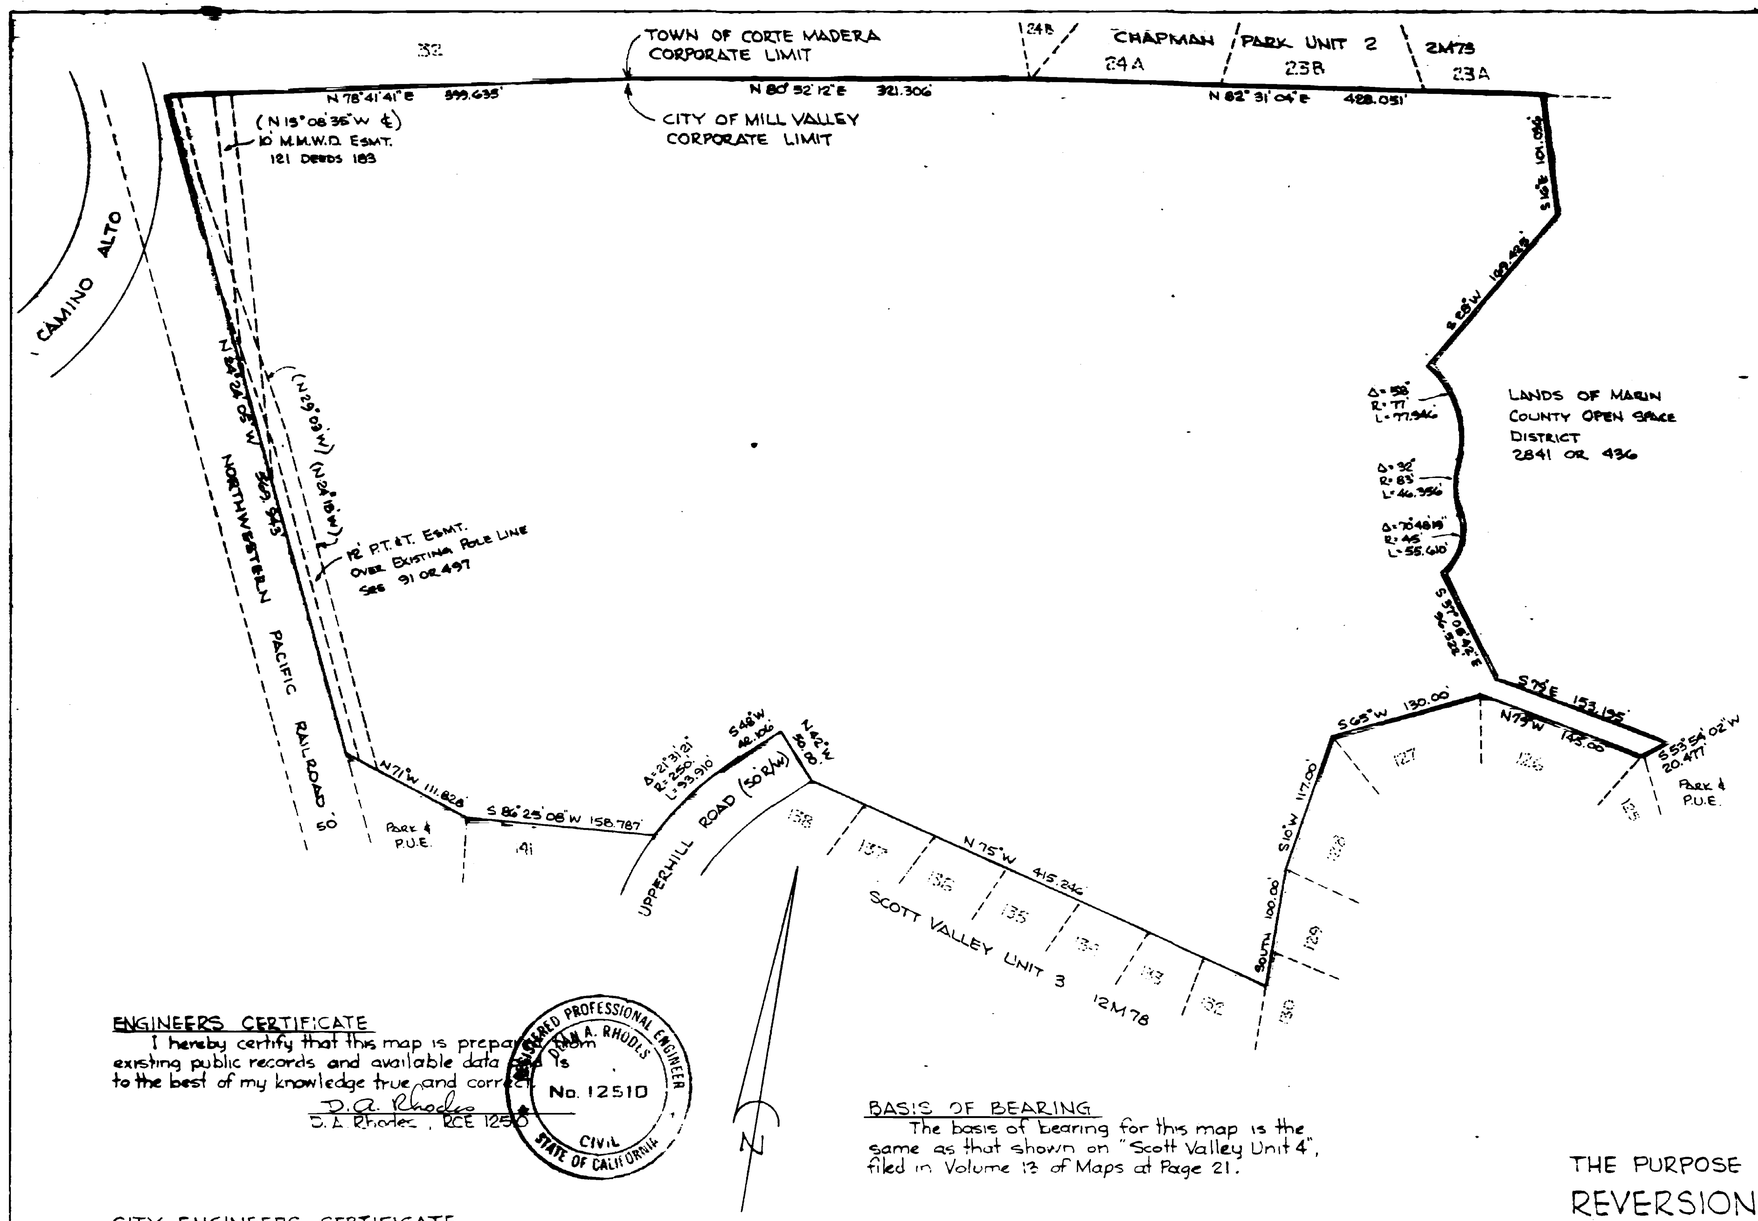

CITY COUNCIL'S CERTIFICATE

The City Council of the City of Mill Valley, County of Marin, California, at a regular meeting held on the 18th day of November, 1974, hereby certify that the map shown hereon was approved by Resolution No. 24-72 in accordance with the provisions of "The Subdivision Land Exclusion Law".

Dated this 19th day of November, 1974.

Signed _____
City Clerk

OWNERS CERTIFICATE

This is to certify that Marin County Open Space District, a political subdivision of the State of Calif., is the owner of, or have some right, title or interest in and to the real property as shown upon the within map and that we are the only persons whose consent is necessary to pass a clear title to said property and we consent to the making of said map for the purpose of reversion to acreage.

Dated 12-3-74

_____
President of Board of Directors

_____
Secretary of Board of Directors

BOARD OF SUPERVISORS MARIN COUNTY, CALIF.

ACKNOWLEDGEMENT

State of California } ss
County of Marin }

On this 2nd day of Dec., in the year 1974 before me Jeanmichelle Wong a notary public in and for said County personally appeared Michael Wornum, and George H. Gnoss, known to me to be the President and Secretary of the Board of Directors of the Marin County Open Space District and known to me to be the persons who executed the within instrument on behalf of said political subdivision and acknowledged to me that such political subdivision executed the same.

_____
Notary Public in and for said County and State

Notary Seal

ENGINEERS CERTIFICATE

I hereby certify that this map is prepared from existing public records and available data and is to the best of my knowledge true and correct.

D.A. Rhodes
D. A. Rhodes, RCE 12510

REGISTERED PROFESSIONAL ENGINEER DON A. RHODES No. 12510 CIVIL STATE OF CALIFORNIA

CITY ENGINEERS CERTIFICATE

This is to certify that I have examined the map shown hereon, that all provisions of "The Subdivision Land Exclusion Law" have been complied with and that I am satisfied that said map is technically correct.

Date Nov. 19, 1974

Henry Van Dyke Jr.
Henry Van Dyke, Jr.
City Engineer

BASIS OF BEARING

The basis of bearing for this map is the same as that shown on "Scott Valley Unit 4", filed in Volume 13 of Maps at Page 21.

COUNTY RECORDERS CERTIFICATE

Serial No. 42873 recorded at the request of County of Marin, on Dec 13th, 1974, at 10 minutes past 11 o'clock A.M., in Volume 16 of Maps at Page 22, Marin County Records, Marin County, California.

Signed N.T. Giacomini By: Alyce Lake
Recorder Deputy Recorder

Filing fee None paid.

THE PURPOSE OF THIS MAP IS A REVERSION TO ACREAGE

OF ALL OF THE LANDS SHOWN ON MAP OF "SCOTT VALLEY UNIT 4", VOL. 13 OF MAPS AT PAGE 21, CITY OF MILL VALLEY, CALIF. PURSUANT TO "THE SUBDIVISION LAND EXCLUSION LAW"

LANDS OF MARIN COUNTY OPEN SPACE DISTRICT
2841 OR 436

RHODES ENGINEERING INC.
MILL VALLEY, CALIFORNIA

NOVEMBER, 1974 SCALE 1"=80'

SHEET 1 OF 1

Can 3342

Scott Valley Unit 4" - Lands of Marin County Open Space Dist.

BOOK 16 PAGE 22 SER. 42873

M 12-13-74

Can 3342

3342