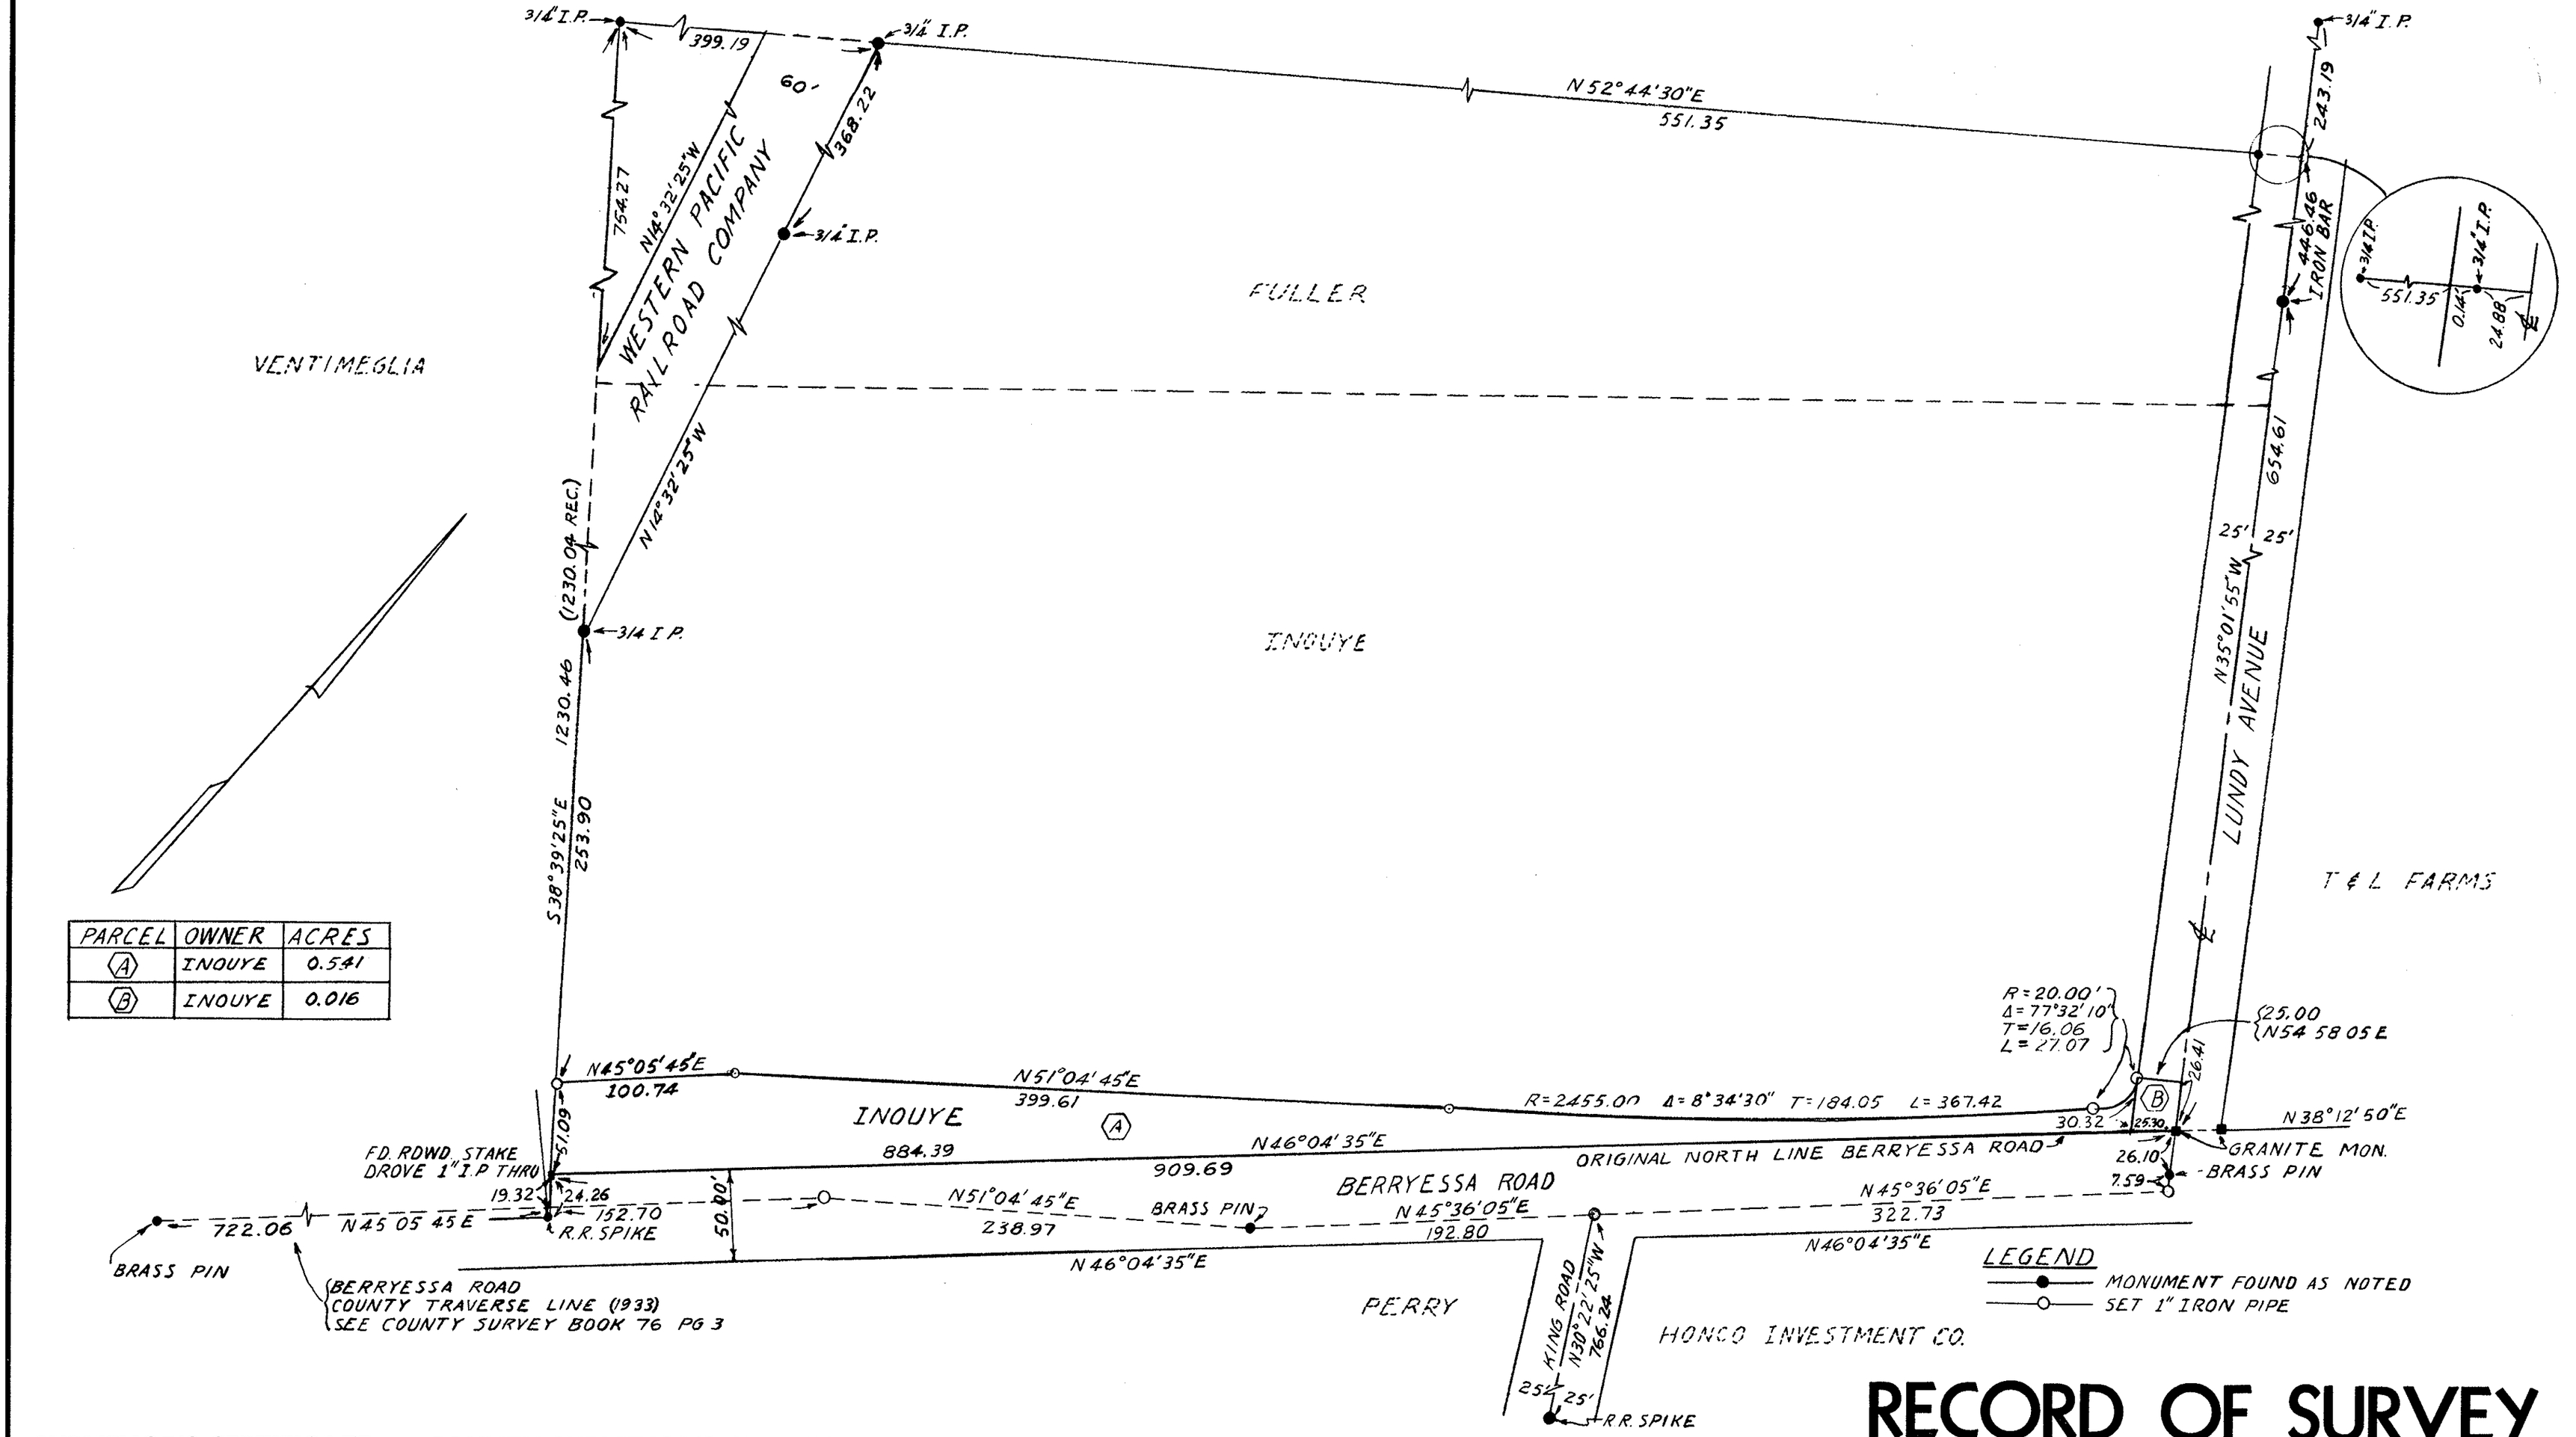

PARCEL	OWNER	ACRES
A	INOUYE	0.541
B	INOUYE	0.016

SURVEYOR'S CERTIFICATE

This map correctly represents a survey made by me or under my direction in conformance with the requirements of the Land Surveyor's Act at the request of The Board of Supervisors of the County of Santa Clara in February, 1969

E. Stephans
C.E. No. 6455

COUNTY SURVEYOR'S CERTIFICATE

This map has been examined for conformance with the requirements of the Land Surveyor's Act this 27th day of February, 1969

James T. Pott
County Surveyor

By Deputy Louis Montini

SAMUEL X. RIVAS

RECORDER'S CERTIFICATE

File No. 3578530

Filed this 4 day of MARCH, 1969, at 11 42 a.m. in Book 249 of Maps at page 50 at the request of The Board of Supervisors of the County of Santa Clara.

NO FEE George E. Fowler
County Recorder

By Deputy

BASIS OF BEARING

The bearing S 29° 53' 00" E of the centerline of King Road, (taken as S 30° 22' 25" E) as shown on that certain Record of Survey of a Portion of the Lands of Celesta Hobson and Elvira E. Van Horn filed for record in Book 169 of Maps at pages 41 to 44 in the County of Santa Clara, Recorder's Office.

RECORD OF SURVEY

BEING A PORTION OF LOT NO. 29 PUEBLO LANDS TRACT NO. 1

COUNTY OF SANTA CLARA, CALIFORNIA

SCALE: 1"=60'

249/50

50

50